B1

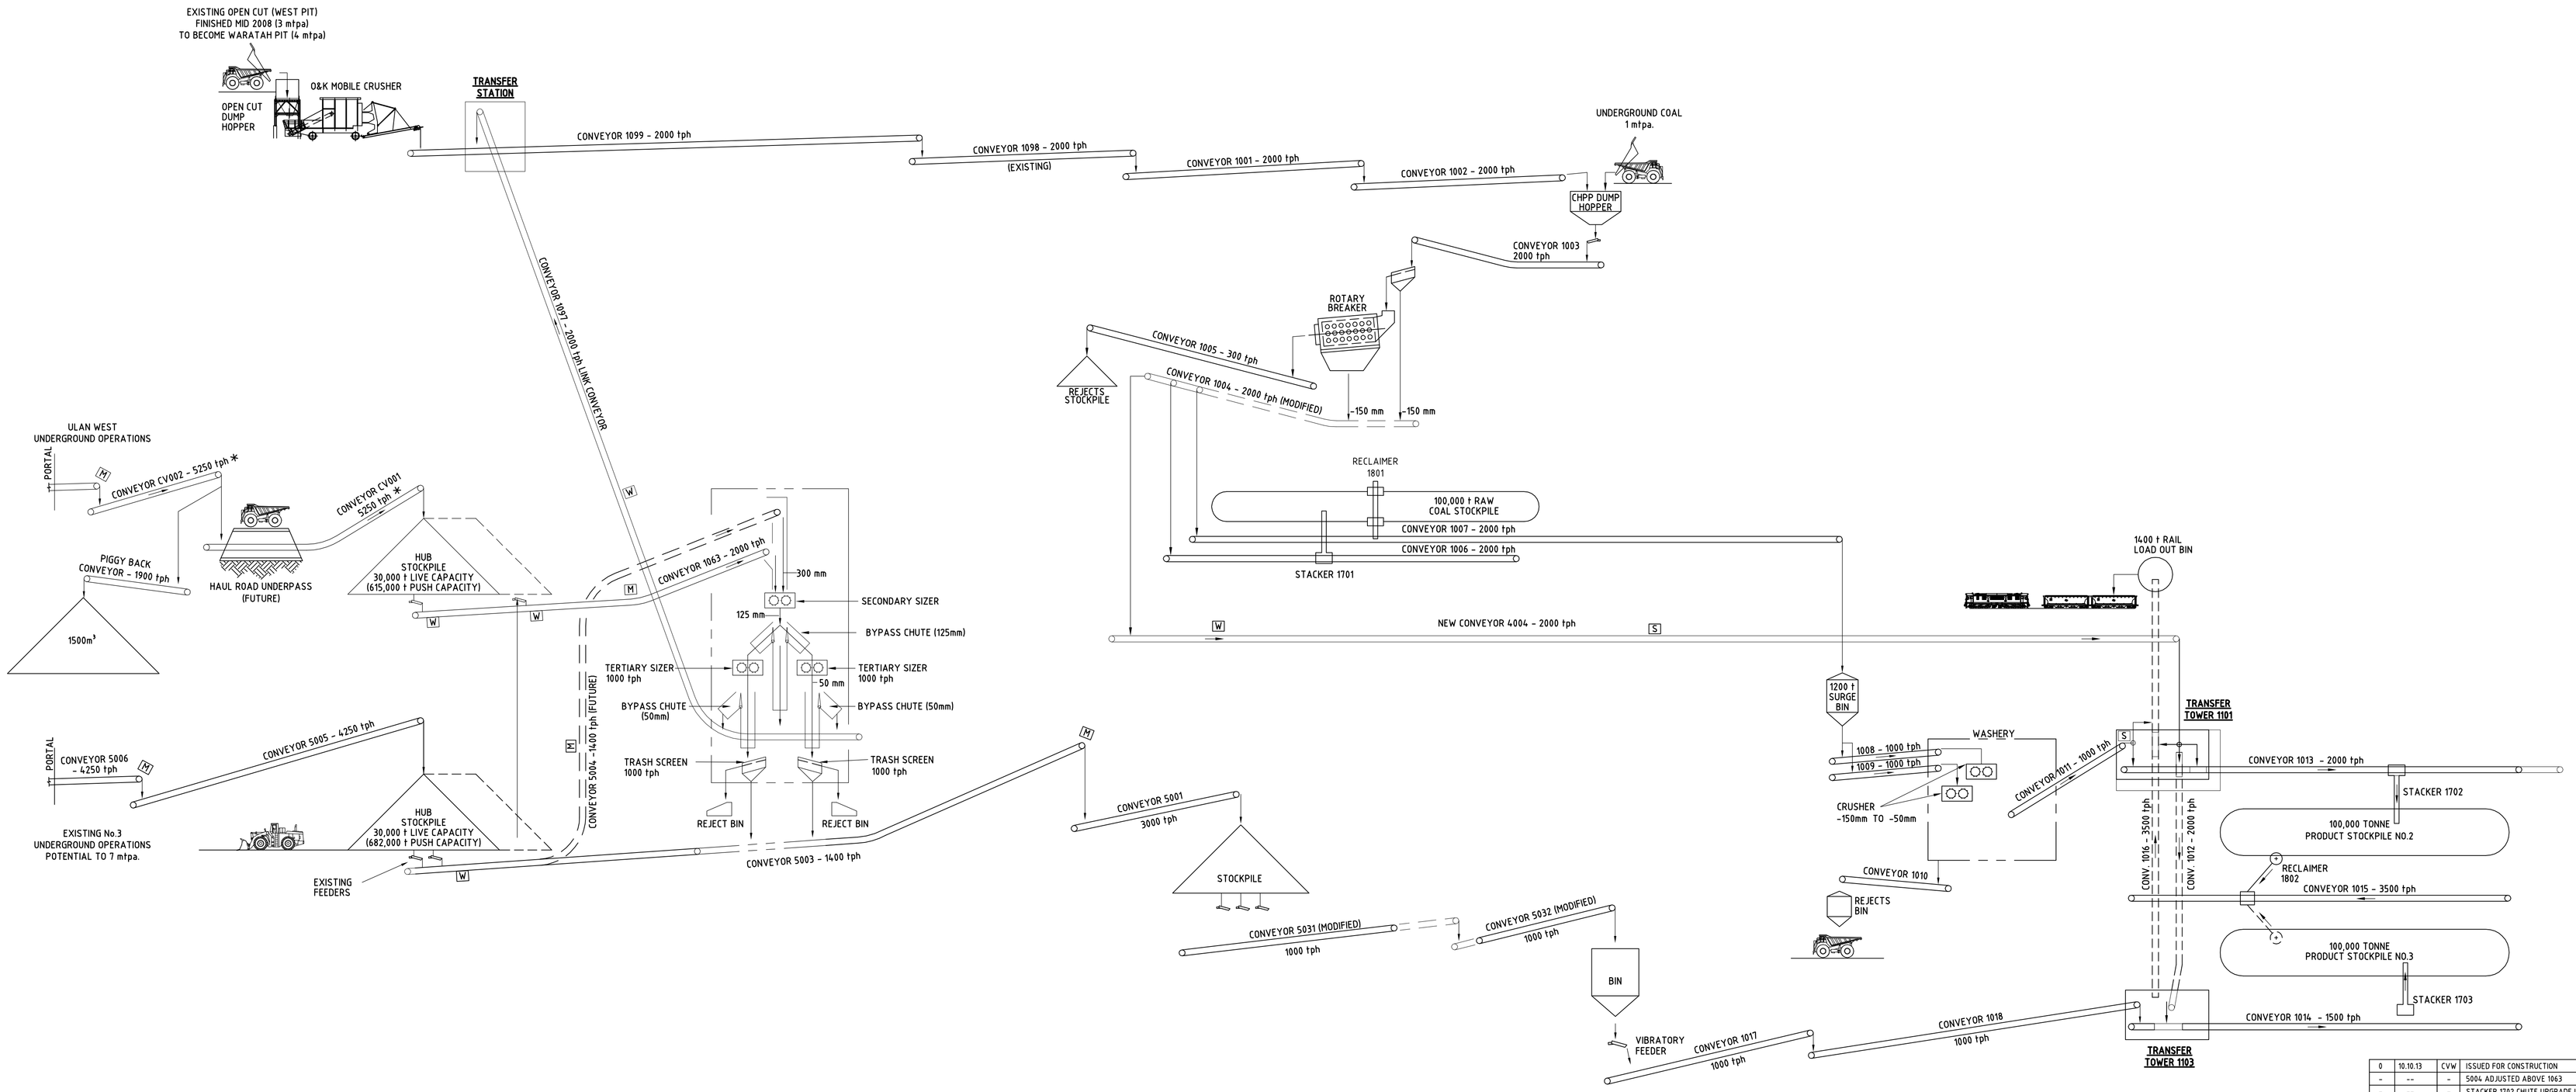

FOR CONSTRUCTION

LEGEND

- S — SAMPLE POINT
- W — BELT WEIGHER
- M — MAGNET
- LINK CONVEYOR
- ULAN WEST SYSTEM
- NEW EQUIPMENT

NOTE: OPERATING TONNAGES SHOWN

ISSUE	DATE	BY	AMENDMENT	CHK'D	APP
0	10.10.13	CVW	ISSUED FOR CONSTRUCTION		
-	--	-	5004 ADJUSTED ABOVE 1063		
-	--	-	STACKER 1702 CHUTE UPGRADE INCLUDED		
-	--	-	1013 HEAD END EXTENSION INCLUDED		
-	--	-	CONV. 1012 TRANSFER & LOAD INCLUDED		
-	--	-	TRANSFER 1101 CHUTEWORK ADJUSTED		
-	--	-	4004 WEIGHER INCLUDED		
-	--	-	TAIL PULLEY MOD 5004		
C	18.06.13	MV	ISSUED FOR TENDER		
B	30.4.13	SB	ISSUED FOR CLIENT PRESENTATION		
A	12/4/13	SB	ISSUED FOR CLIENT REVIEW		

THIS DOCUMENT HAS BEEN PREPARED IN ACCORDANCE WITH THE REQUIREMENTS OF THE GW ENGINEERS AUSTRALIA PTY. LTD. QUALITY SYSTEM, WHICH IS CERTIFIED AS TO ISO 9001 SAI GLOBAL LIMITED, LICENSE No. 1270.

CLIENT

xstrata coal

PROJECT

ULAN WEST &
EXISTING PLANT INTEGRATION

DRAWING

FLOW SHEET

GW Hyder

GW Engineers Australia Pty Ltd
a wholly owned subsidiary of
Hyder Consulting Pty Ltd
ABN 58 067 249 914
Level 5, 141 Walker Street
North Sydney NSW 2060
Australia
Tel: +61 (0)2 8907 9000
Fax: +61 (0)2 8907 9001
www.gwengineers.com.au

GWA DWG No	CAD FILE No
G0003-AA004992	

REVIEWED	REVIEWED	DATE
KJC PROJECT DESIGN MANAGER	DISCIPLINE MANAGER	20.03.13
DESIGNED & CHECKED	**REVIEWED**	**SCALE**
DESIGN ENGINEER	CVW DRAFTING MANAGER	NTS

THE DESIGN & DETAILS SHOWN ON THESE DRAWINGS ARE APPLICABLE TO THIS PROJECT ONLY AND MAY NOT BE REPRODUCED IN WHOLE OR IN PART OR BE USED FOR ANY OTHER PROJECT OR PURPOSE WITHOUT WRITTEN PERMISSION OF GW ENGINEERS AUSTRALIA PTY. LTD. WITH WHOM COPYRIGHT RESIDES.

DRAWN & CHECKED	CHECKED	XSTRATA DWG No	REV
SB	CVW CHECKER		0